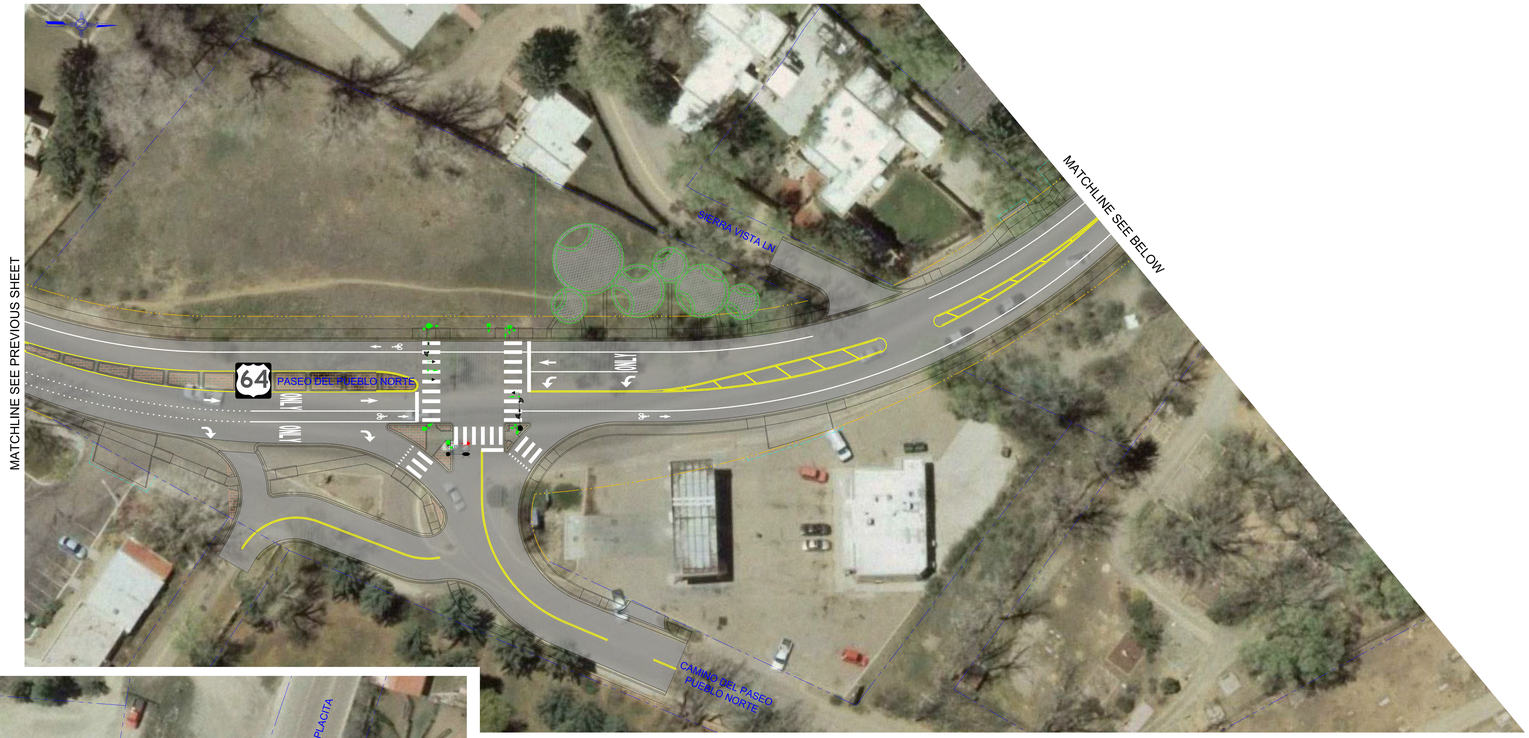

LEGEND

RIGHT OF WAY
EXISTING
PROPOSED

PROPERTY LINE
CONSTRUCTION MAINTENANCE EASEMENT (CME)
TEMPORARY CONSTRUCTION PERMIT (TCP)

PROPOSED SIGNAL EQUIPMENT

BIOSWALE

NEW MEXICO DEPARTMENT OF TRANSPORTATION

EXHIBIT NOT FOR CONSTRUCTION

SMA
Souder, Miller & Associates